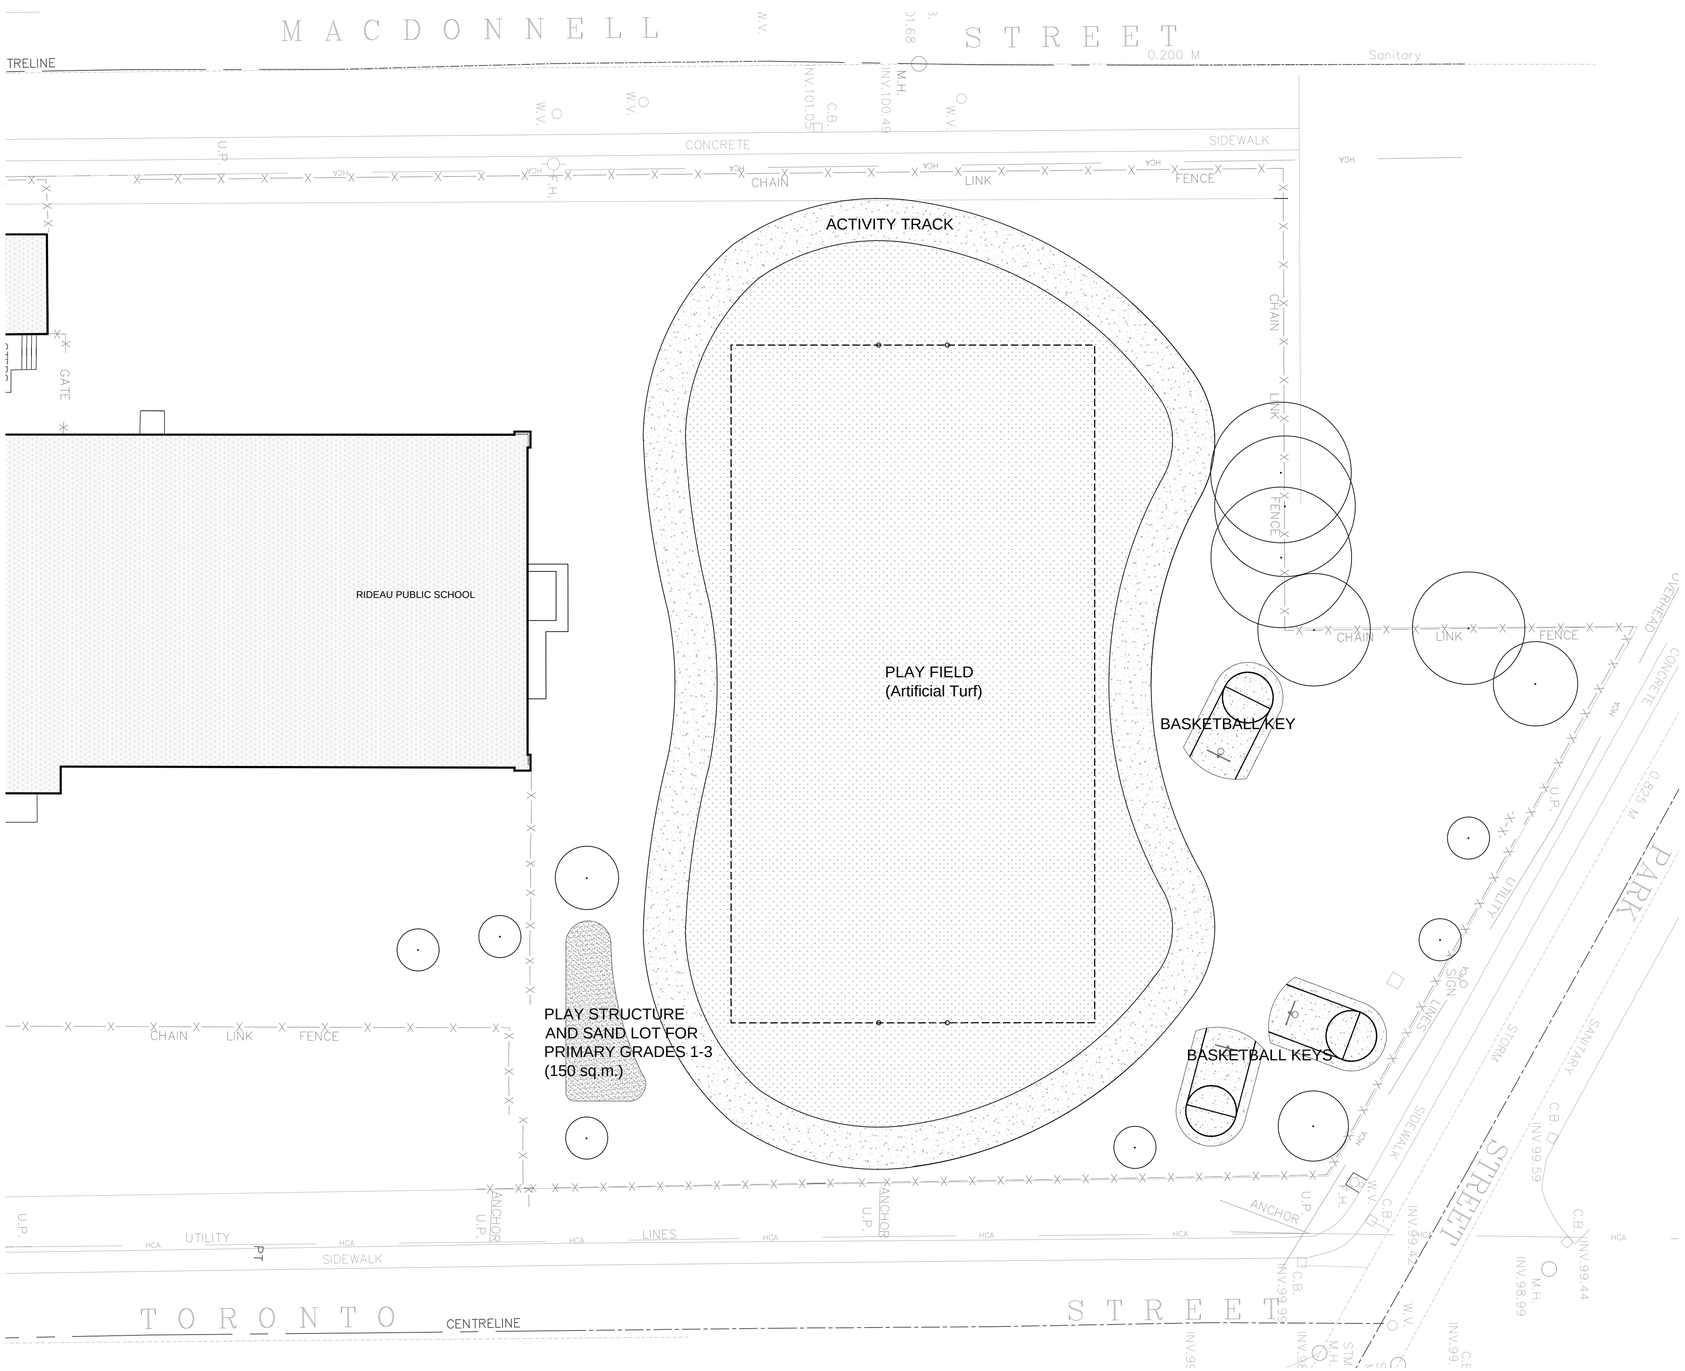

PLAY FIELD AND ACTIVITY TRACK
Scale 1:200

AECOM

PROJECT

RIDEAU PUBLIC SCHOOL
SCHOOL YARD SPORTS FIELD
9 Dundas Street
Kingston, Ontario

CLIENT

LIMESTONE DISTRICT
SCHOOL BOARD
220 Portsmouth Avenue
Kingston, Ontario
613.544.6920 tel
www.limestone.on.ca

CONSULTANT

AECOM Canada Ltd.
302 - 1150 Morrison Drive
Ottawa, ON
613.820.8282 tel 613.820.8338 fax
www.aecom.com

LEGEND

ARTIFICIAL TURF
ASPHALT SURFACE

SHEET TITLE

PHASE 1- LAYOUT PLAN

SHEET NUMBER

L1